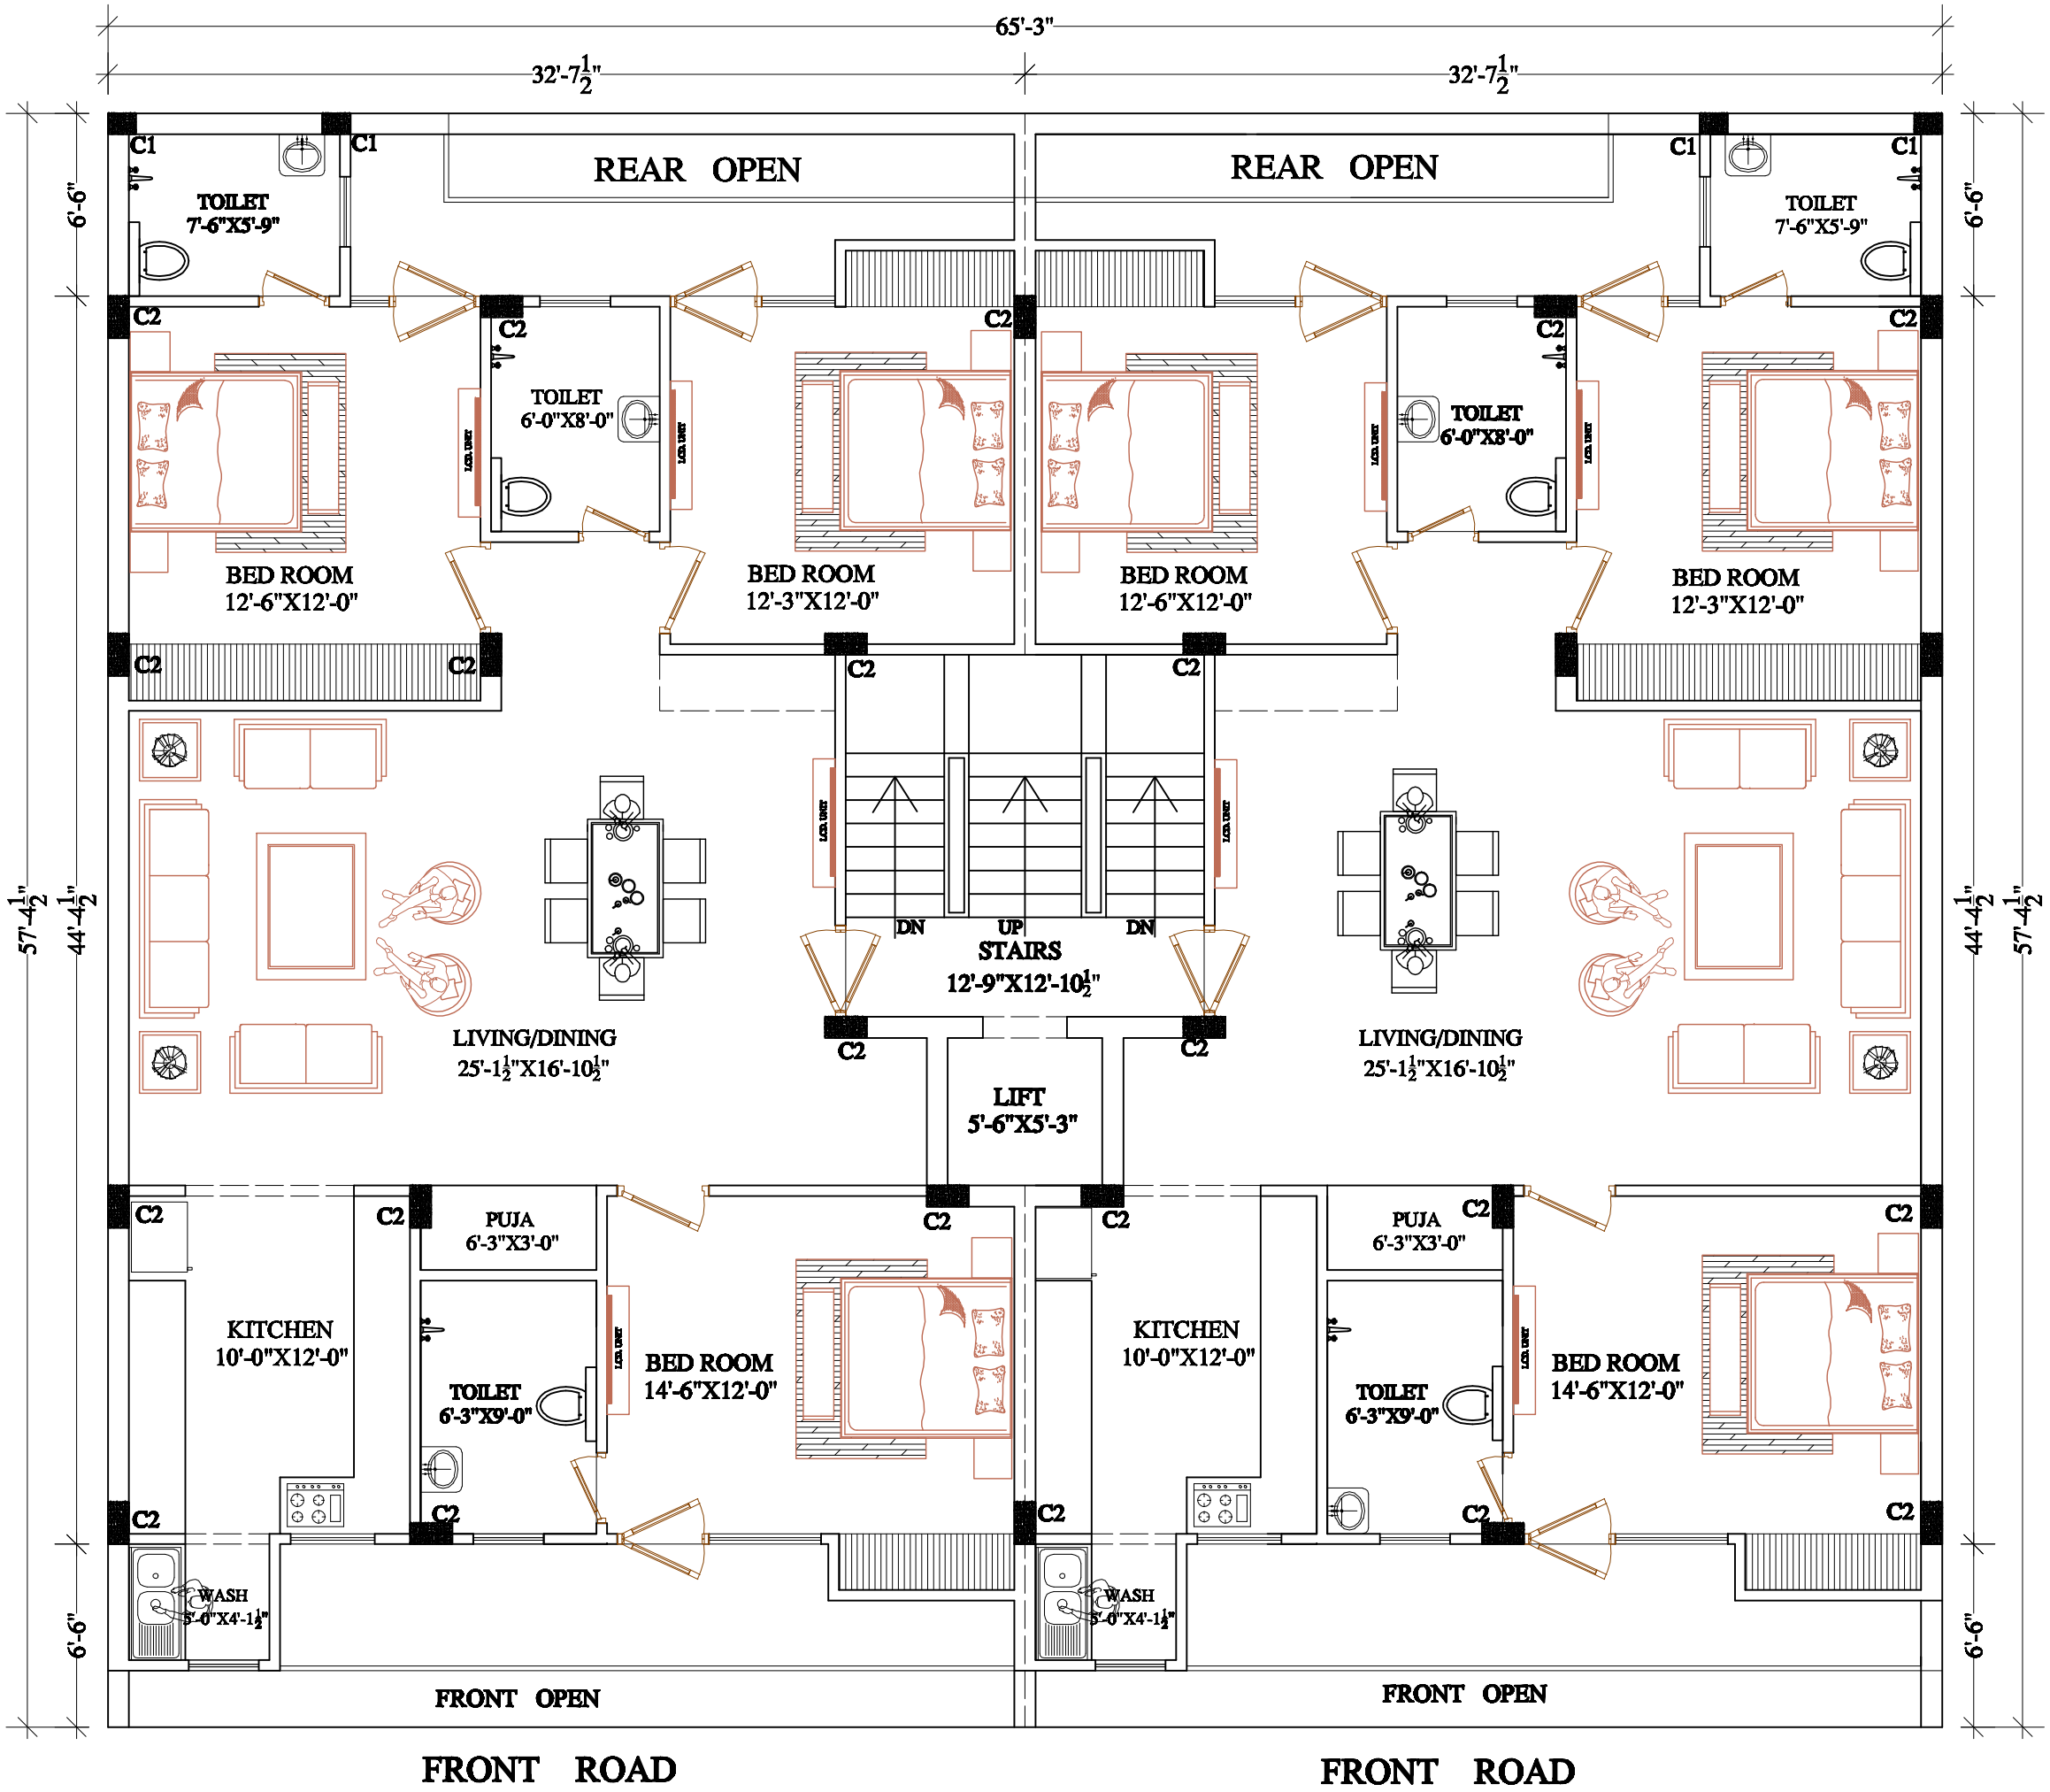

TITLE:

ALTERNATE - 3,

FIRST FLOOR PLAN

DRAWING CODE:

CLIENT AND LOCATION DETAILS:

76&77 SECTOR-75,
FARIDABAD, HARYANA

NORTH MARKER:

N

OTHER DETAILS:

REVISION SCHEDULE:

REV. NO.	DESCRIPTION	DATE

DRAWN BY:	Rajkumar
CHECKED BY:	Rajkumar
DATE:	09.05.2026
SCALE:	N.T.S

NOTES -

1. ALL DIMENSIONS ARE IN FEET AND INCHES UNLESS OTHERWISE SPECIFIED.
2. ALL DRAWINGS ARE TO BE READ NOT SCALED.
3. SCALE FOR DETAILS: AS MENTIONED

THIS DRAWING IS THE COPYRIGHT AND PROPERTY OF MAMA STUDIO. IT SHALL NOT BE COPIED, REPRODUCED OR USED WITHOUT ANY WRITTEN CONSENT.